THE LEGEND AT BERGAMONT
LOT 176

MINIMUM ELEVATION OF TOP OF FOUNDATION WALL: A = 1004.6
B = 1009.2

X 1001.2 = PROPOSED LOT CORNER OR INTERMEDIATE LOT LINE ELEVATION

– – – – – – = BUILDING SETBACK LINE

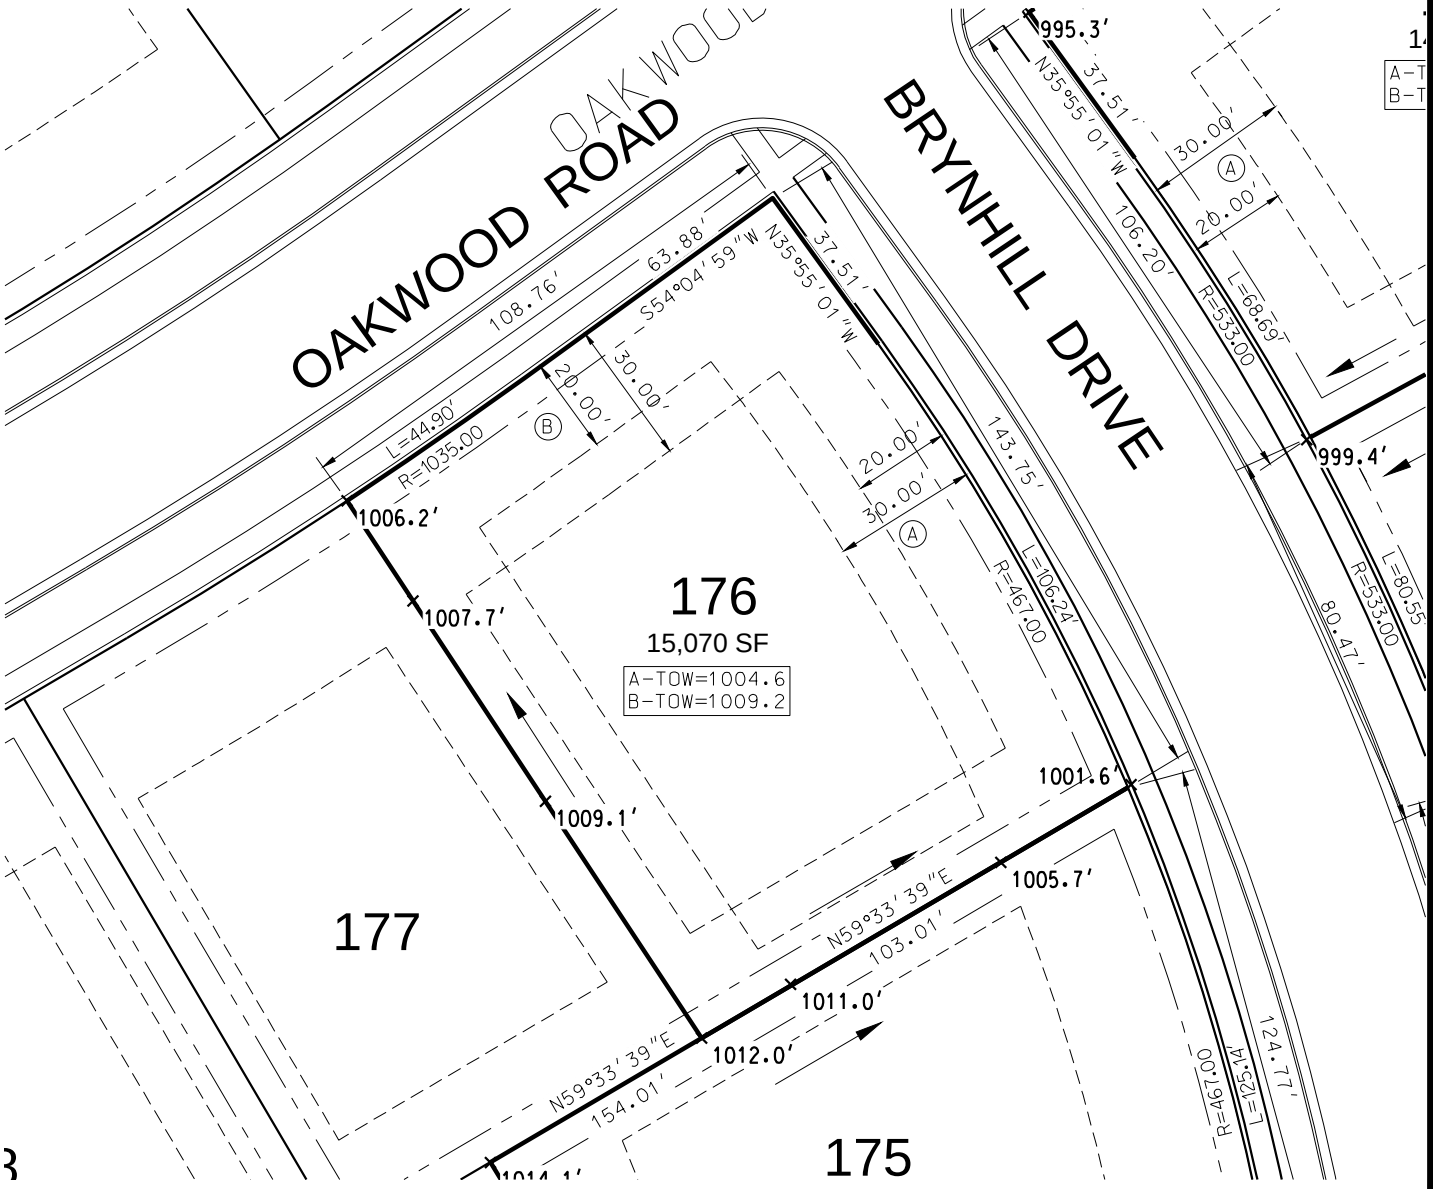

BERGAMONT REAL ESTATE HOLDING COMPANY, LLC
789 NORTH WATER STREET, SUITE 200
MILWAUKEE, WISCONSIN 53202

0 40

Scale 1" = 40'

D'ONOFRIO KOTTKE AND ASSOCIATES, INC.
7530 Westward Way, Madison, WI 53717
Phone: 608.833.7530 • Fax: 608.833.1089
YOUR NATURAL RESOURCE FOR LAND DEVELOPMENT